
© Copyright by Binnies Hong Kong Limited

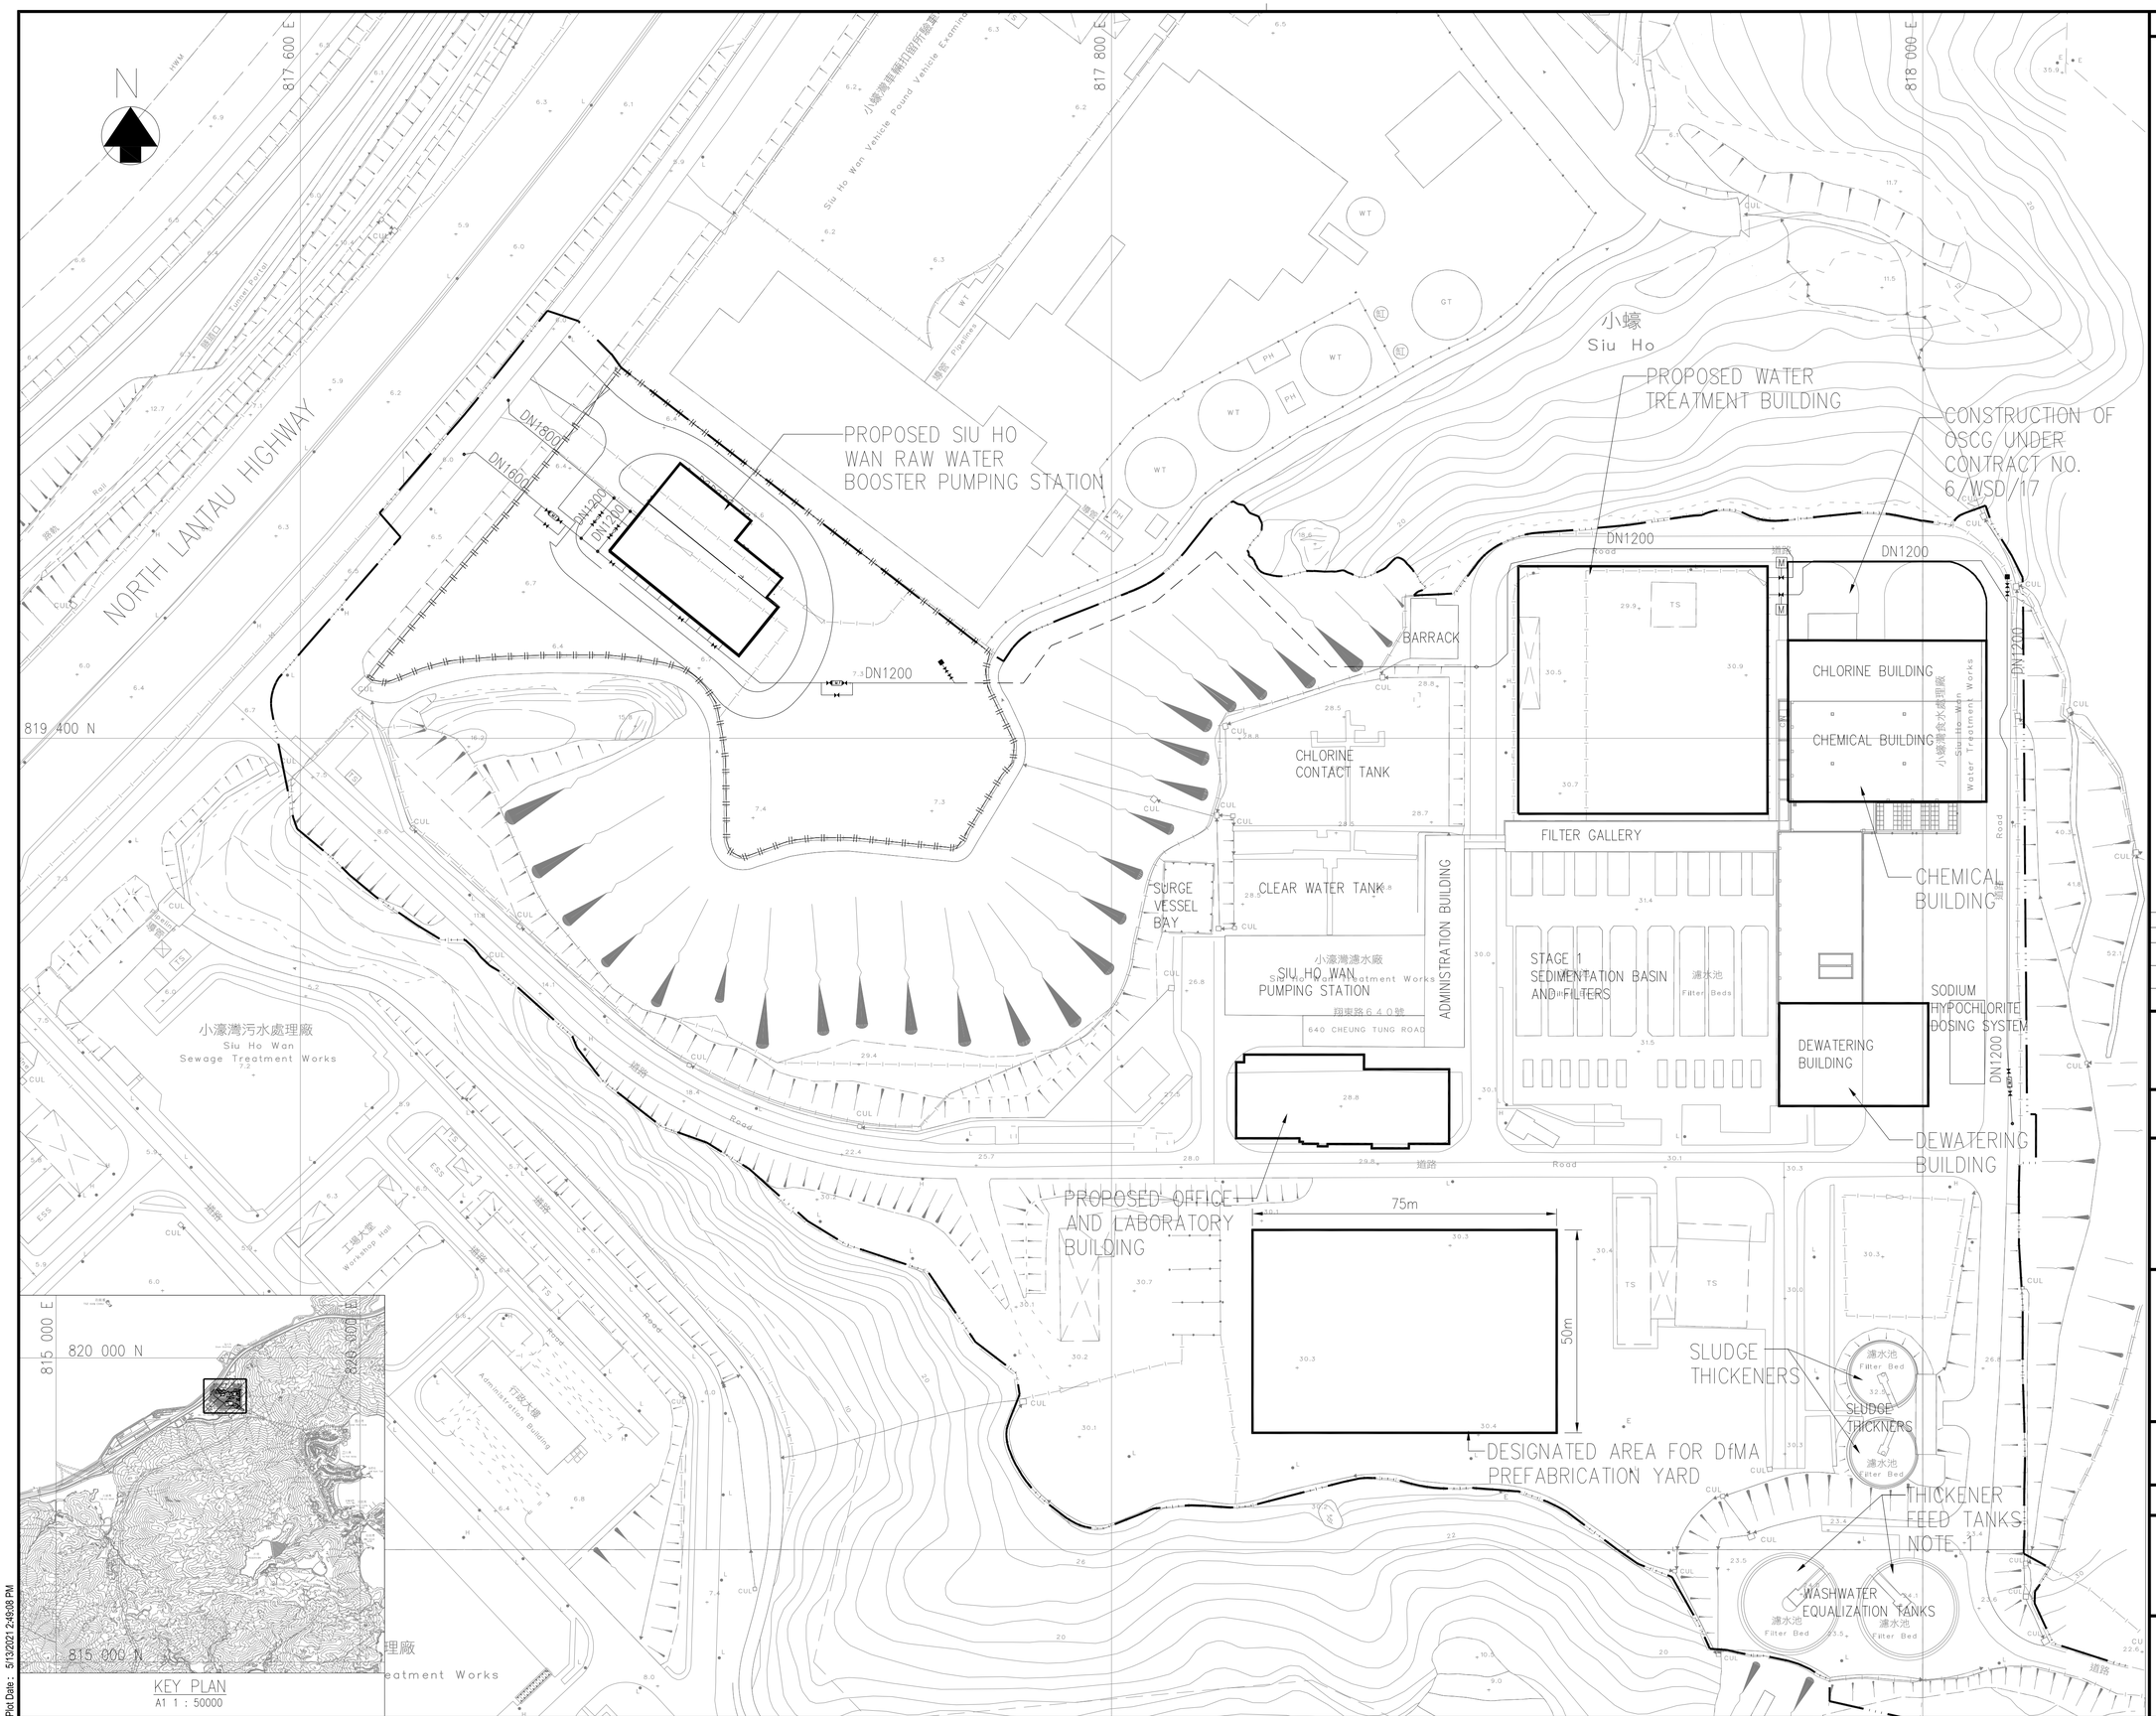

KEY PLAN
A1 1 : 50000

LEGEND:

- SITE BOUNDARY
- PROPOSED RAW WATER MAINS (BURIED)
- PROPOSED RAW WATER MAINS (EXPOSED)
- PROPOSED FENCING
- PROPOSED BUILDING WORKS

NOTE1:
THE EXISTING WASHWATER EQUAULIZATION TANKS TO BE RENAMED AS "THICKENER FEED TANKS"

Revision	Date	Description			Initial
0	05/21	ISSUE FOR TENDER DRAWING			JC
	Designed	Checked	Drawn	Checked	
Initial	CT/CCK	YFC/AS	SZ	JC	
Date	05/21	05/21	05/21	05/21	

Approved
James Chan

Contract No.
7/WSD/21

Contract Title
CONSTRUCTION OF SIU HO WAN WATER TREATMENT WORKS EXTENSION AND SIU HO WAN RAW WATER BOOSTER PUMPING STATION

Drawing Title
SITE LOCATION

Drawing No.
199755A/B&V/GN/00001

Revision
0

Scale
A1 1 : 750
A3 1 : 1500

水務署
Water Supplies Department

BINNIES HONG KONG LIMITED
賓尼斯工程顧問有限公司

Plot Date : 5/13/2021 2:49:08 PM

File Name : Y:\Daily Work\02 From other HK Projects\199755 -Tender Drawing\DWG\199755A-B&V-GN-00001